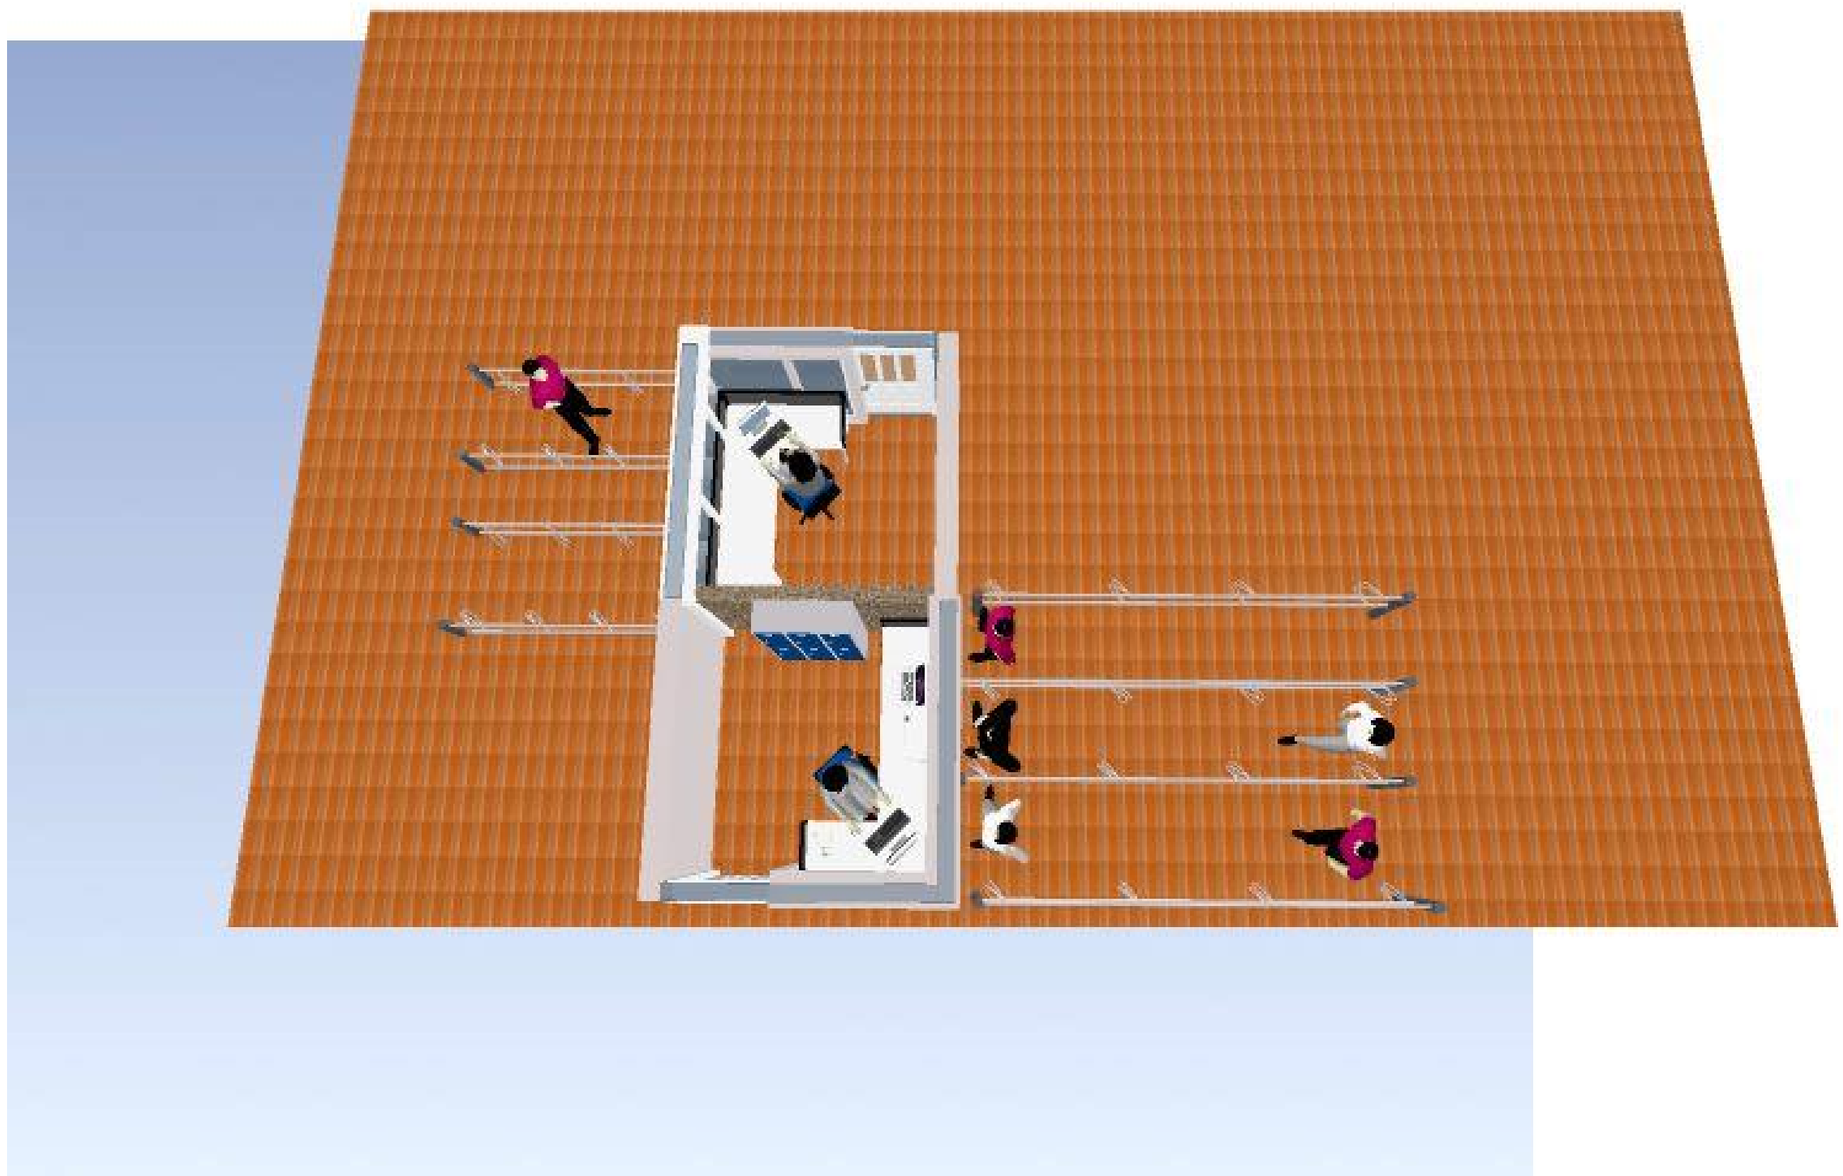

Notes

1. All dimensions are to be checked on site .Any discrepancy indimensions is to be reported to the architect before anywork commence .The Architect 's drawings and specifications over rule any other . the Structural Engineers detail drawings .

2. All construction work to comply with the international standards codes protection .

3. The PV denotes permanent ventilation and must be provided above alldoors and windows where indicated .

4. All walls less than 200mm thick are to be reinforced with hoop iron sheet every alternate course .

5. All reinforced concrete works to be done according to structural detail drawings

No:	Date:	Description:
REVISION		

Implemented by :

IOM UN MIGRATION

Client :

THE FEDERAL REPUBLIC
OF SOMALIA

Project Title:

PROPOSED CONSTRUCTION OF IMMIGRATION BOOTH

Drawing Title:

Layout Plan

SCALE:	AS SHOWN
DATE:	October 2023
DESIGN & DRAWN BY:	A.M
REVIEWED BY:	

Sheet No.

A1